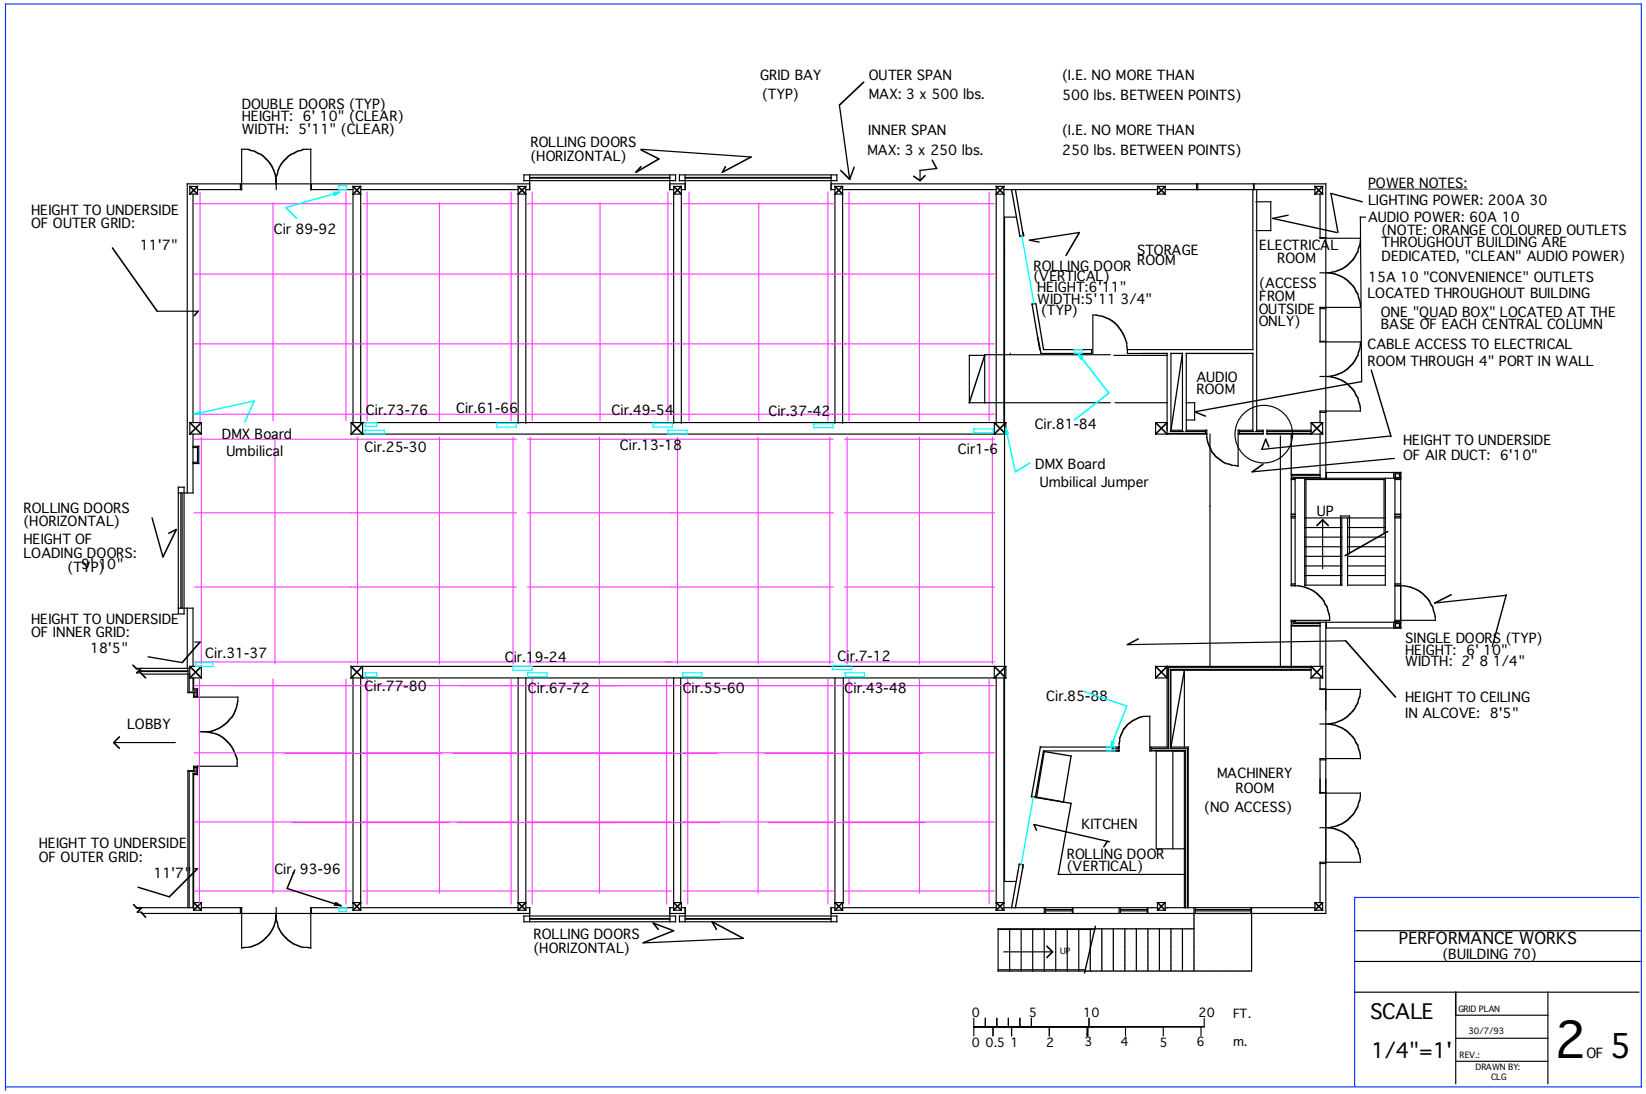

PERFORMANCE WORKS
(BUILDING 70)

SCALE
1/4"=1'

GRID PLAN
30/7/93
REV.:
DRAWN BY:
CLG

2 OF 5