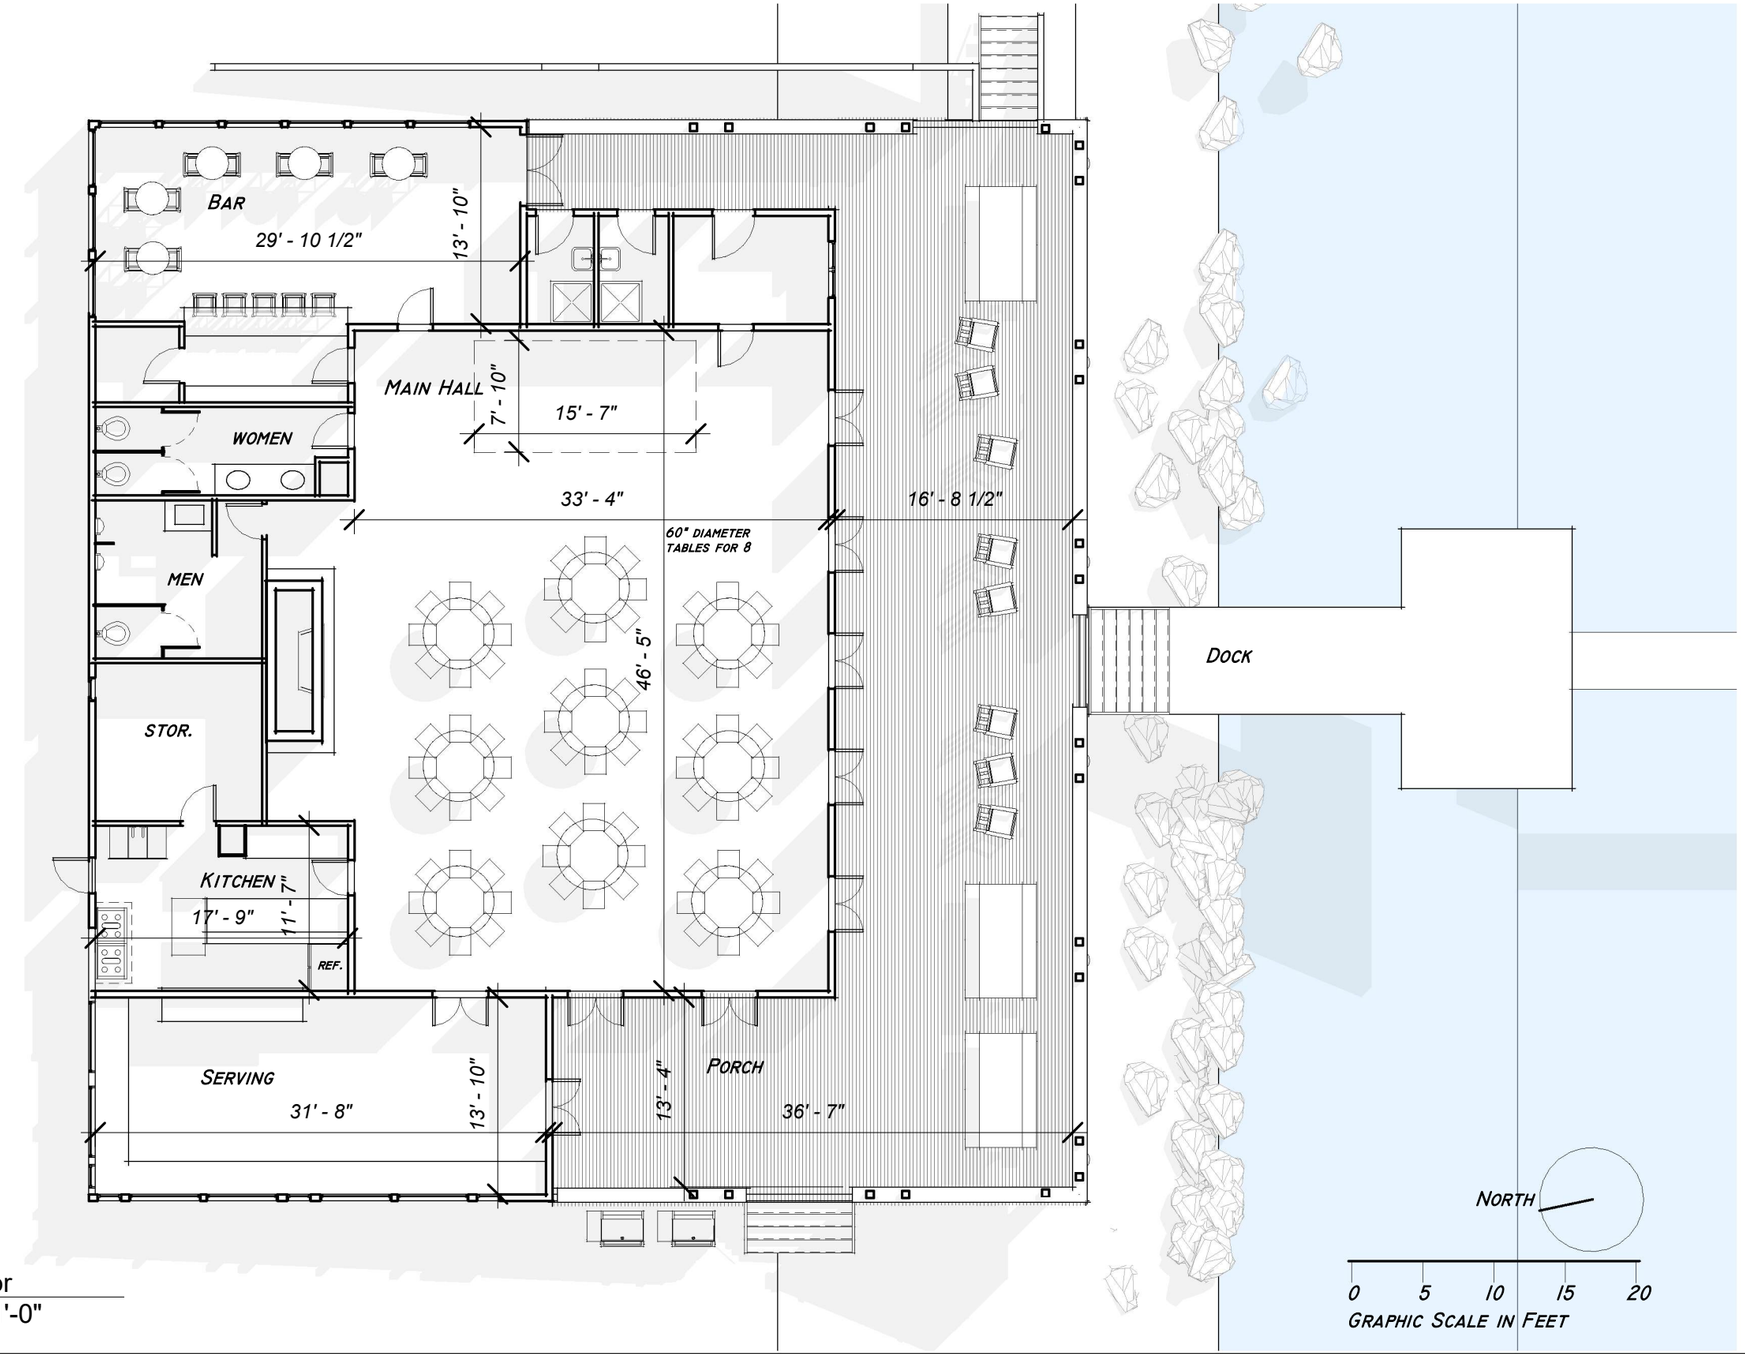

1 First Floor
3/32" = 1'-0"

bob pahl
architect
617 435 9965
bobpahlarchitect@gmail.com
185 spring street
hull, massachusetts

Hull, Massachusetts

Hull Yacht Club

No.	Description	Date

Floor Plan

Project number	Project Number	A102
Date	05/08/20223	
Drawn by	Author	
Checked by	Checker	Scale 3/32" = 1'-0"

5/8/2023 1:07:42 PM