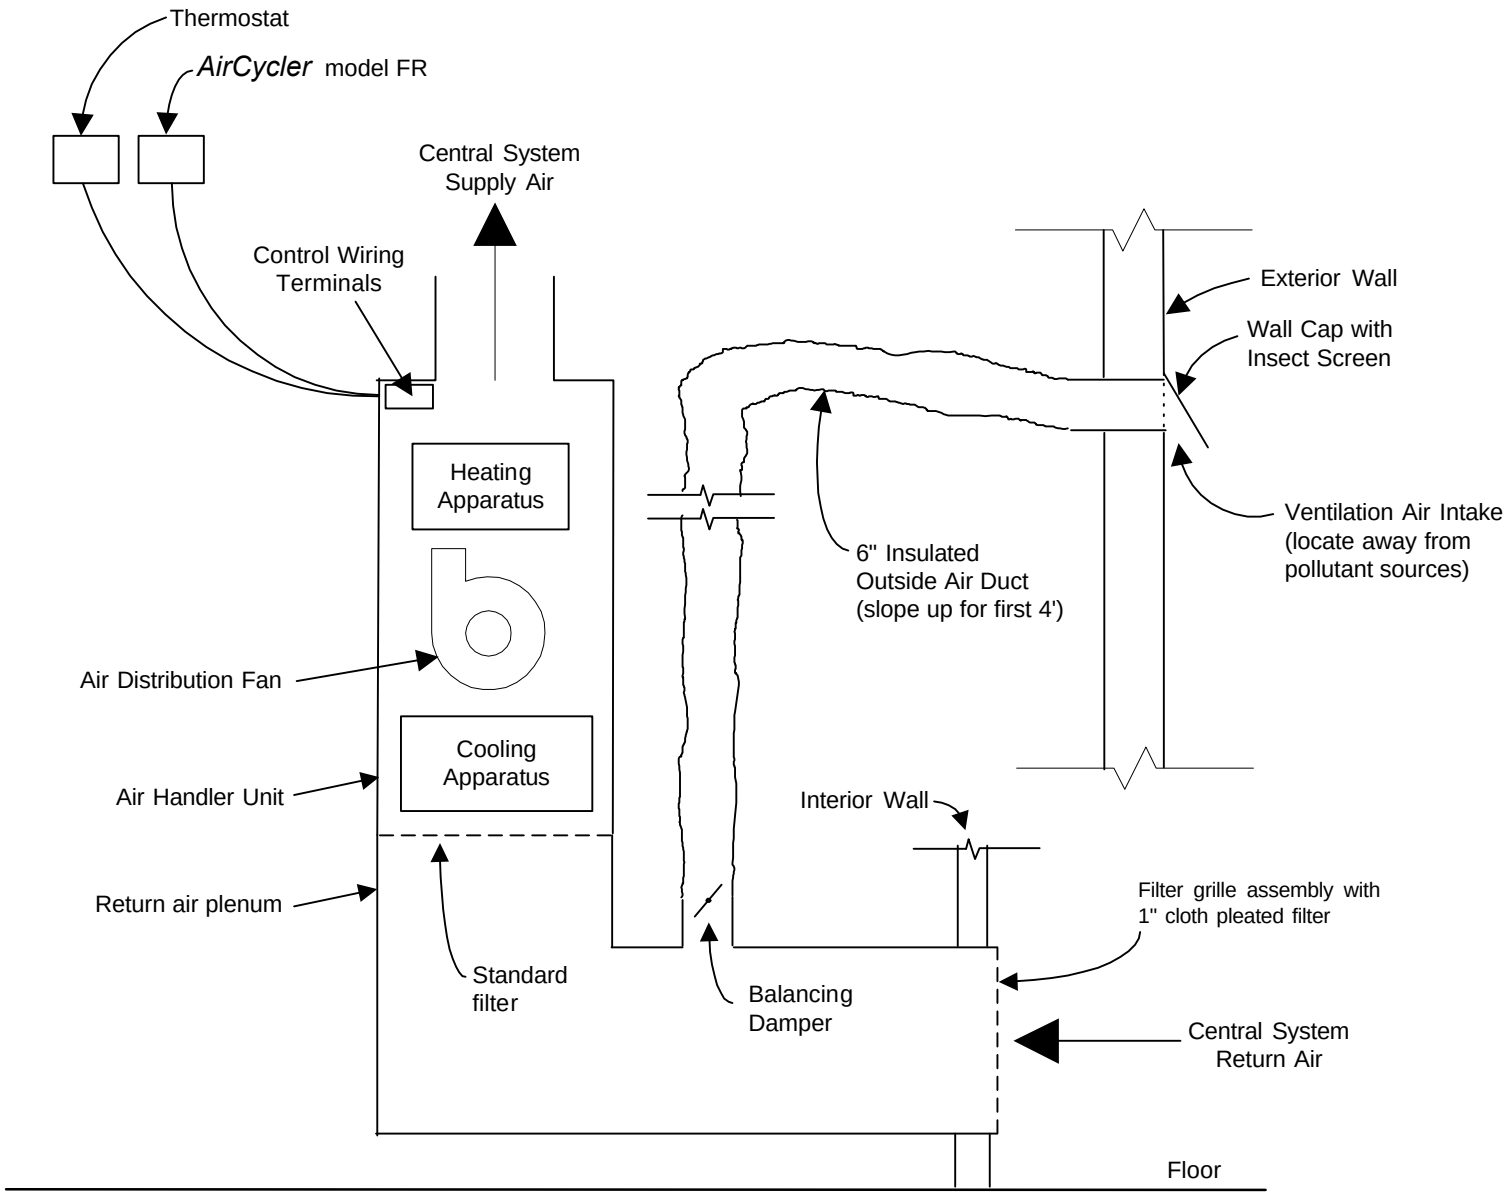
Thermostat
AirCycler model FR
Central System
Supply Air
Control Wiring
Terminals
Exterior Wall
Wall Cap with
Insect Screen
Heating
Apparatus
Ventilation Air Intake
(locate away from
pollutant sources)
6" Insulated
Outside Air Duct
(slope up for first 4')
Air Distribution Fan
Cooling
Apparatus
Air Handler Unit
Interior Wall
Return air plenum
Filter grille assembly with
1" cloth pleated filter
Standard
filter
Balancing
Damper
Central System
Return Air
Floor