EM6 METER WIRING DIAGRAM

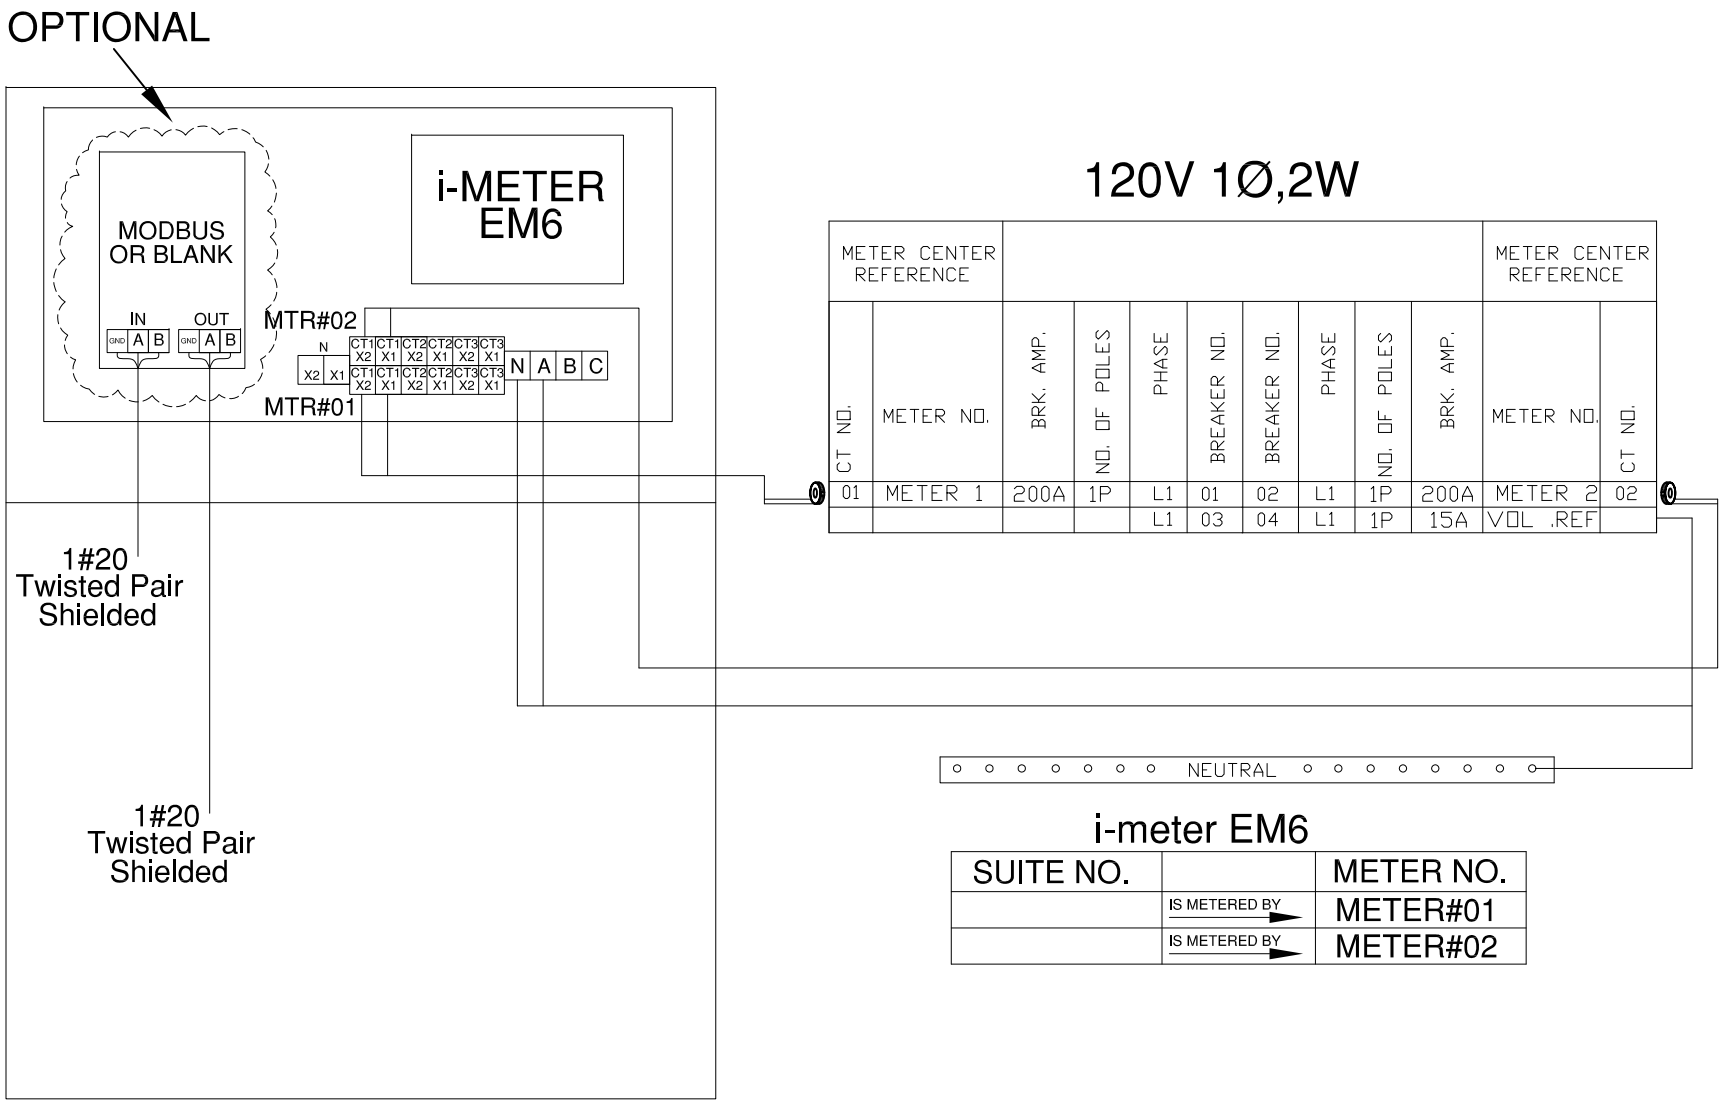

120V 1Ø,2W

METER CENTER REFERENCE										METER CENTER REFERENCE	
CT NO.	METER NO.	BRK. AMP.	NO. OF POLES	PHASE	BREAKER NO.	BREAKER NO.	PHASE	NO. OF POLES	BRK. AMP.	METER NO.	CT NO.
01	METER 1	200A	1P	L1	01	02	L1	1P	200A	METER 2	02
				L1	03	04	L1	1P	15A	VOL .REF	

NEUTRAL

i-meter EM6

SUITE NO.		METER NO.
	IS METERED BY →	METER#01
	IS METERED BY →	METER#02

intellimeter
Innovative Metering Solutions

intellimeter.us

Project Name:

Distributor:

Engineer:

P.O.#

Contractor:

Date:	Rev.

Project #:

Drawing #:

Drawn:
H.P.

Checked:
H.P.

Drawing:

a. 120V_1ø2wire