EM6 METER WIRING DIAGRAM

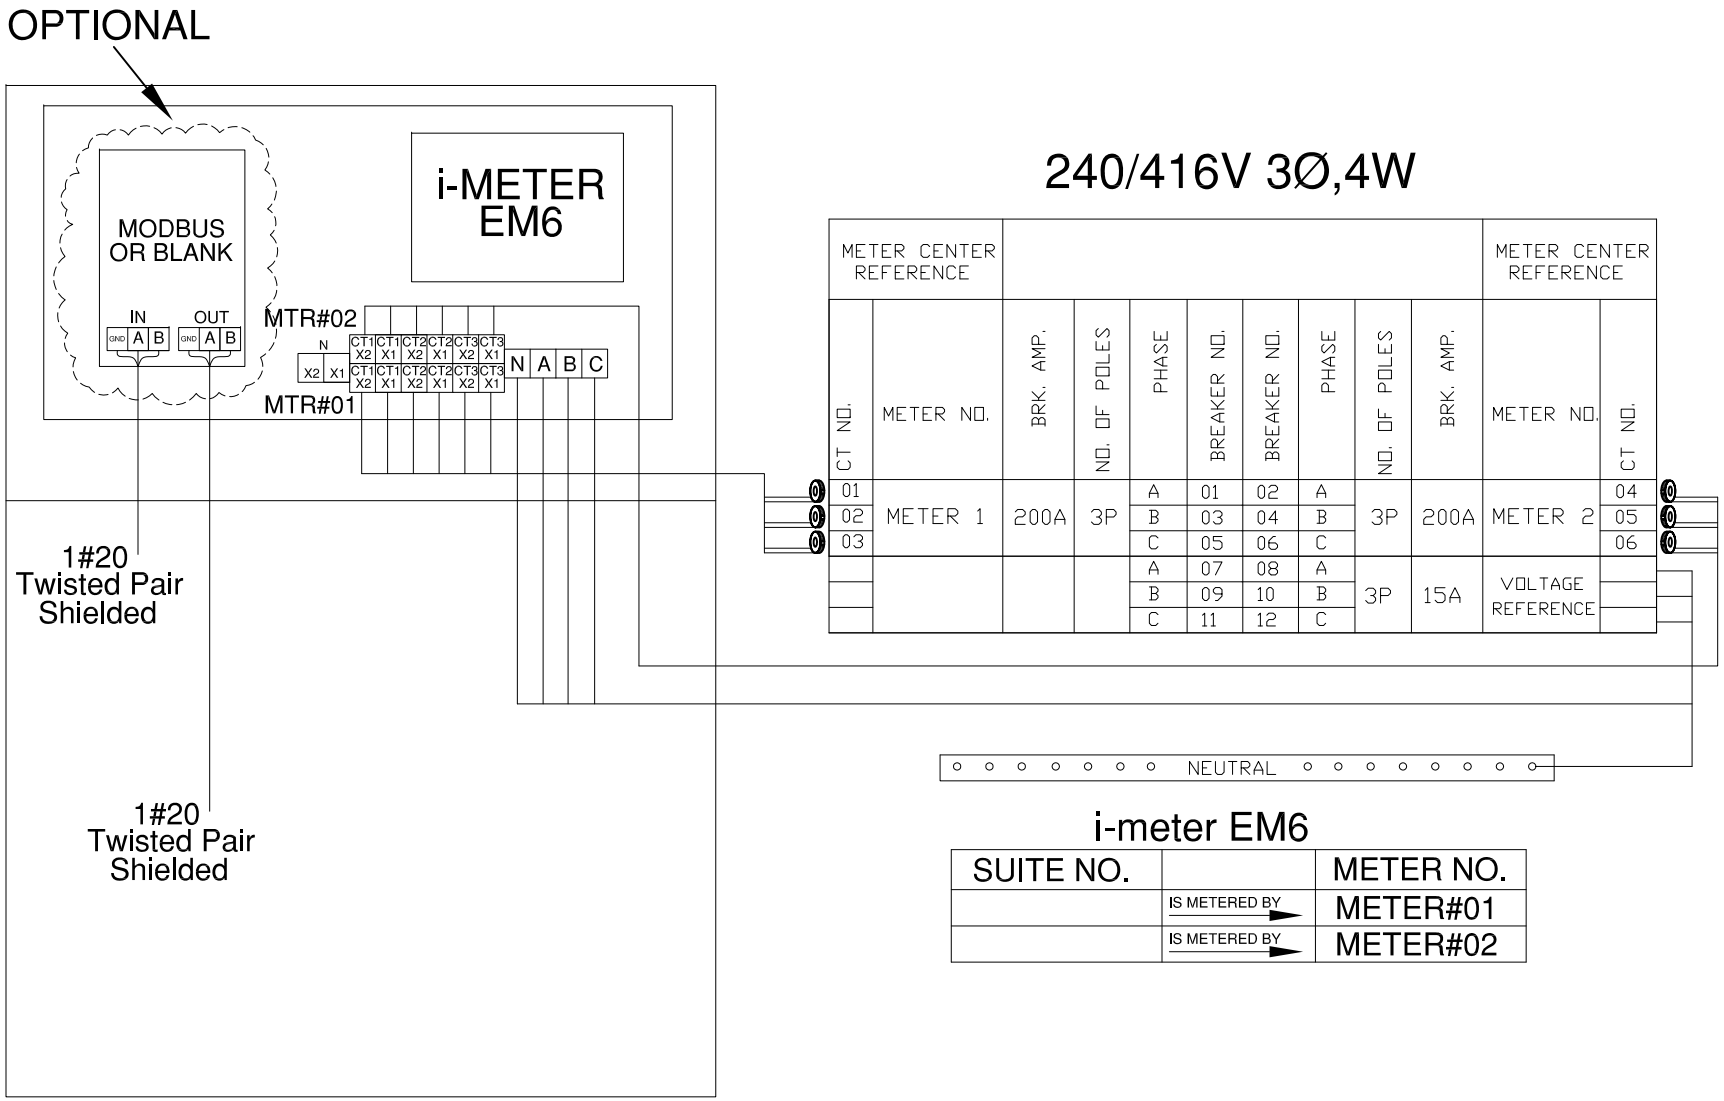

i-meter EM6

SUITE NO.		METER NO.
	IS METERED BY →	METER#01
	IS METERED BY →	METER#02

EM6 ENCLOSURE

intellimeter
Innovative Metering Solutions

intellimeter.us

Project Name:

Distributor:

Engineer:

P.O.#

Contractor:

Date:	Rev.

Project #:

Drawing #:

Drawn:
H.P.

Checked:
H.P.

Drawing:

e. 240/416V_3ø4wire