Layzee Living

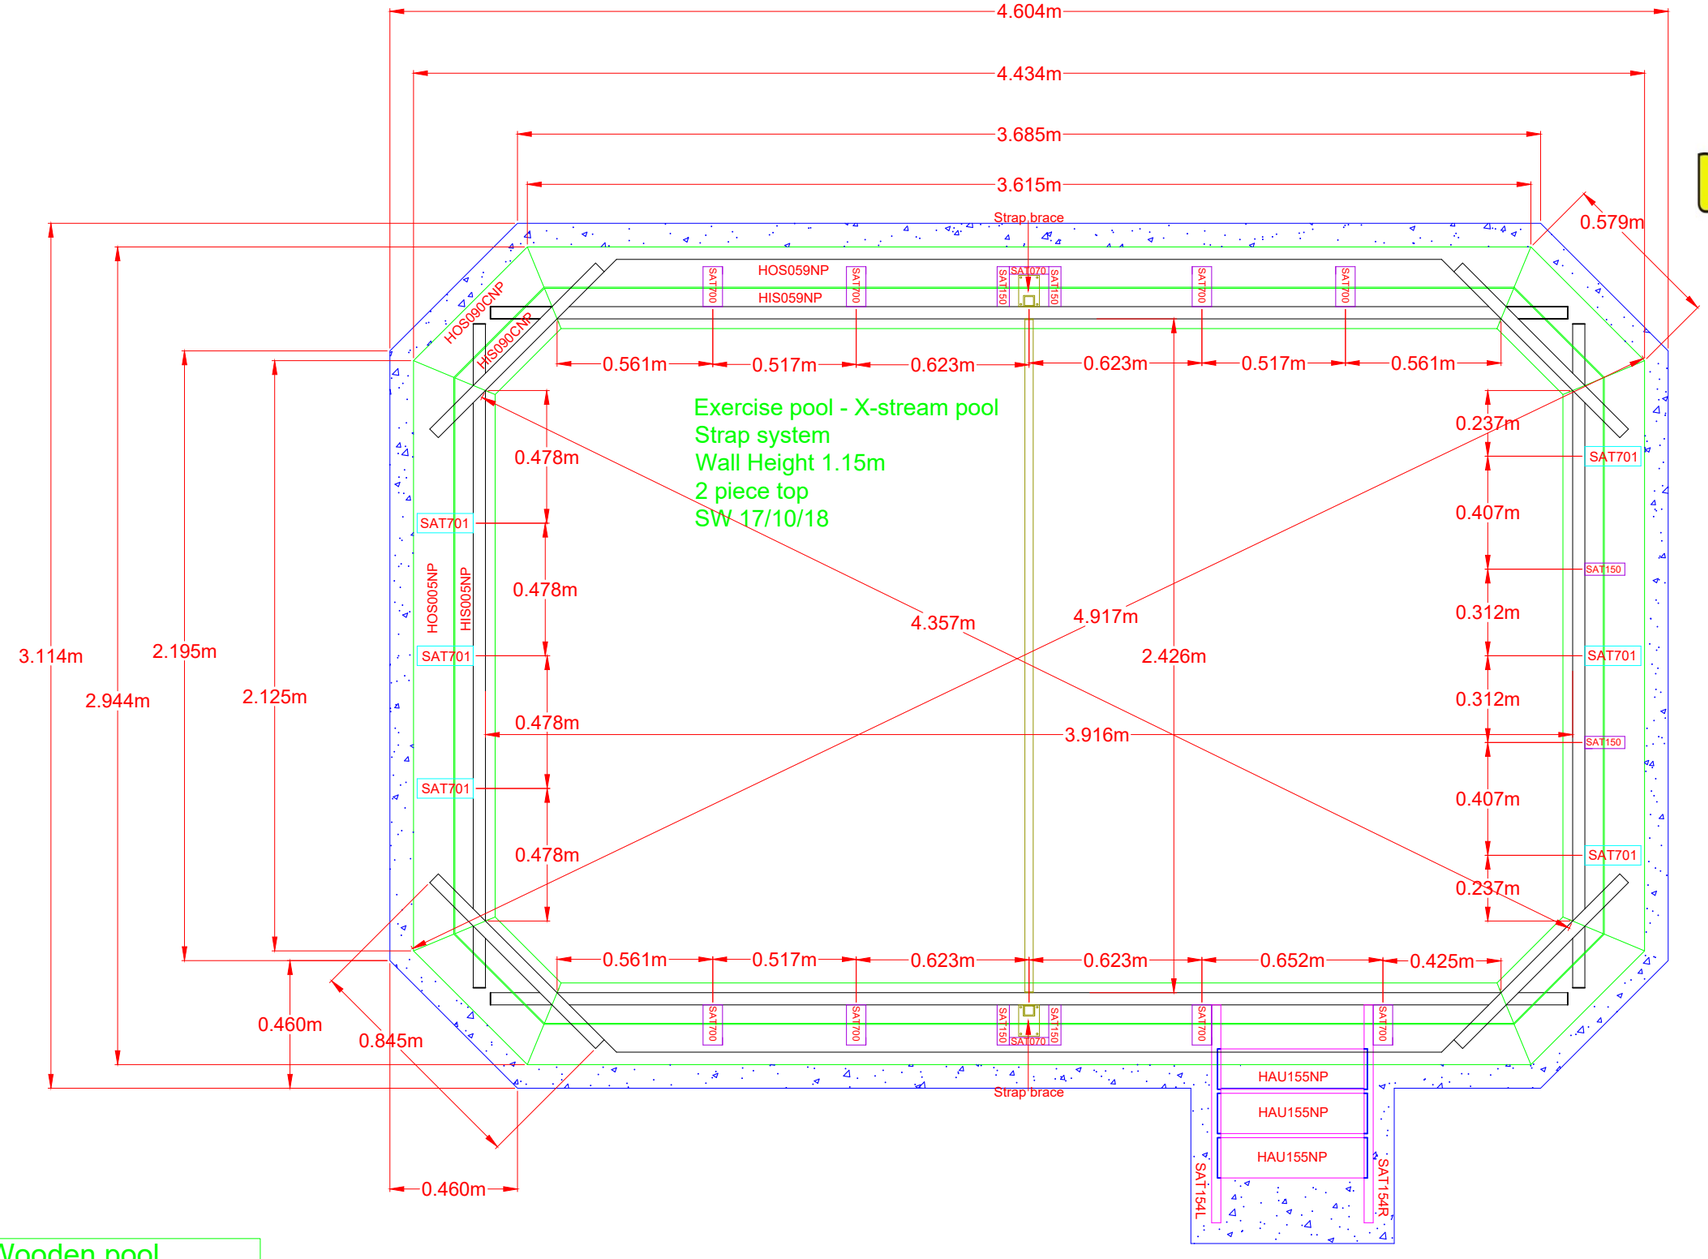

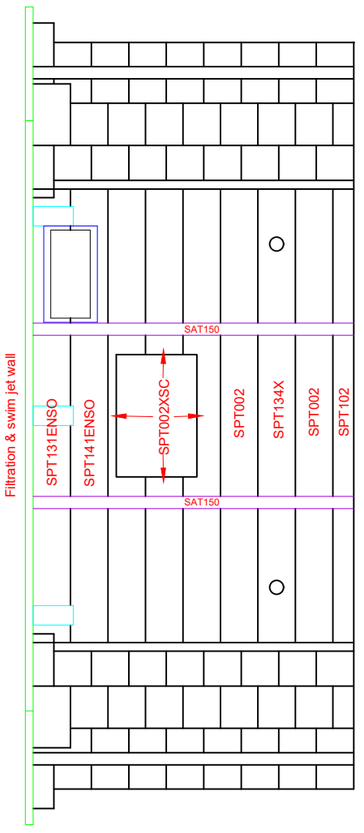

Wooden pool structure shown with 0.150m thick concrete pad given 0.3m clearance from pool wall.
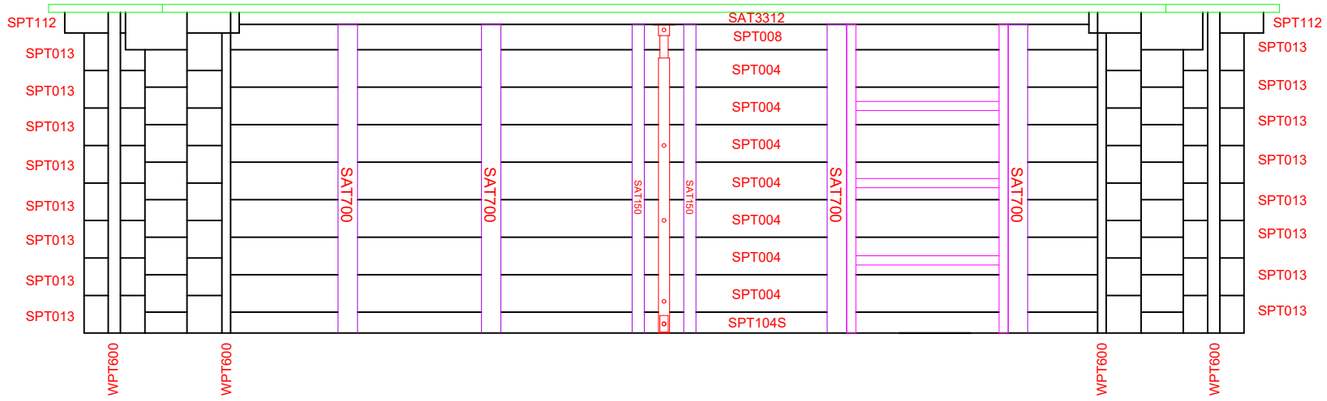
Guide only