Single Pipe System

chilled water or cold water or hot water up to +90 celsius

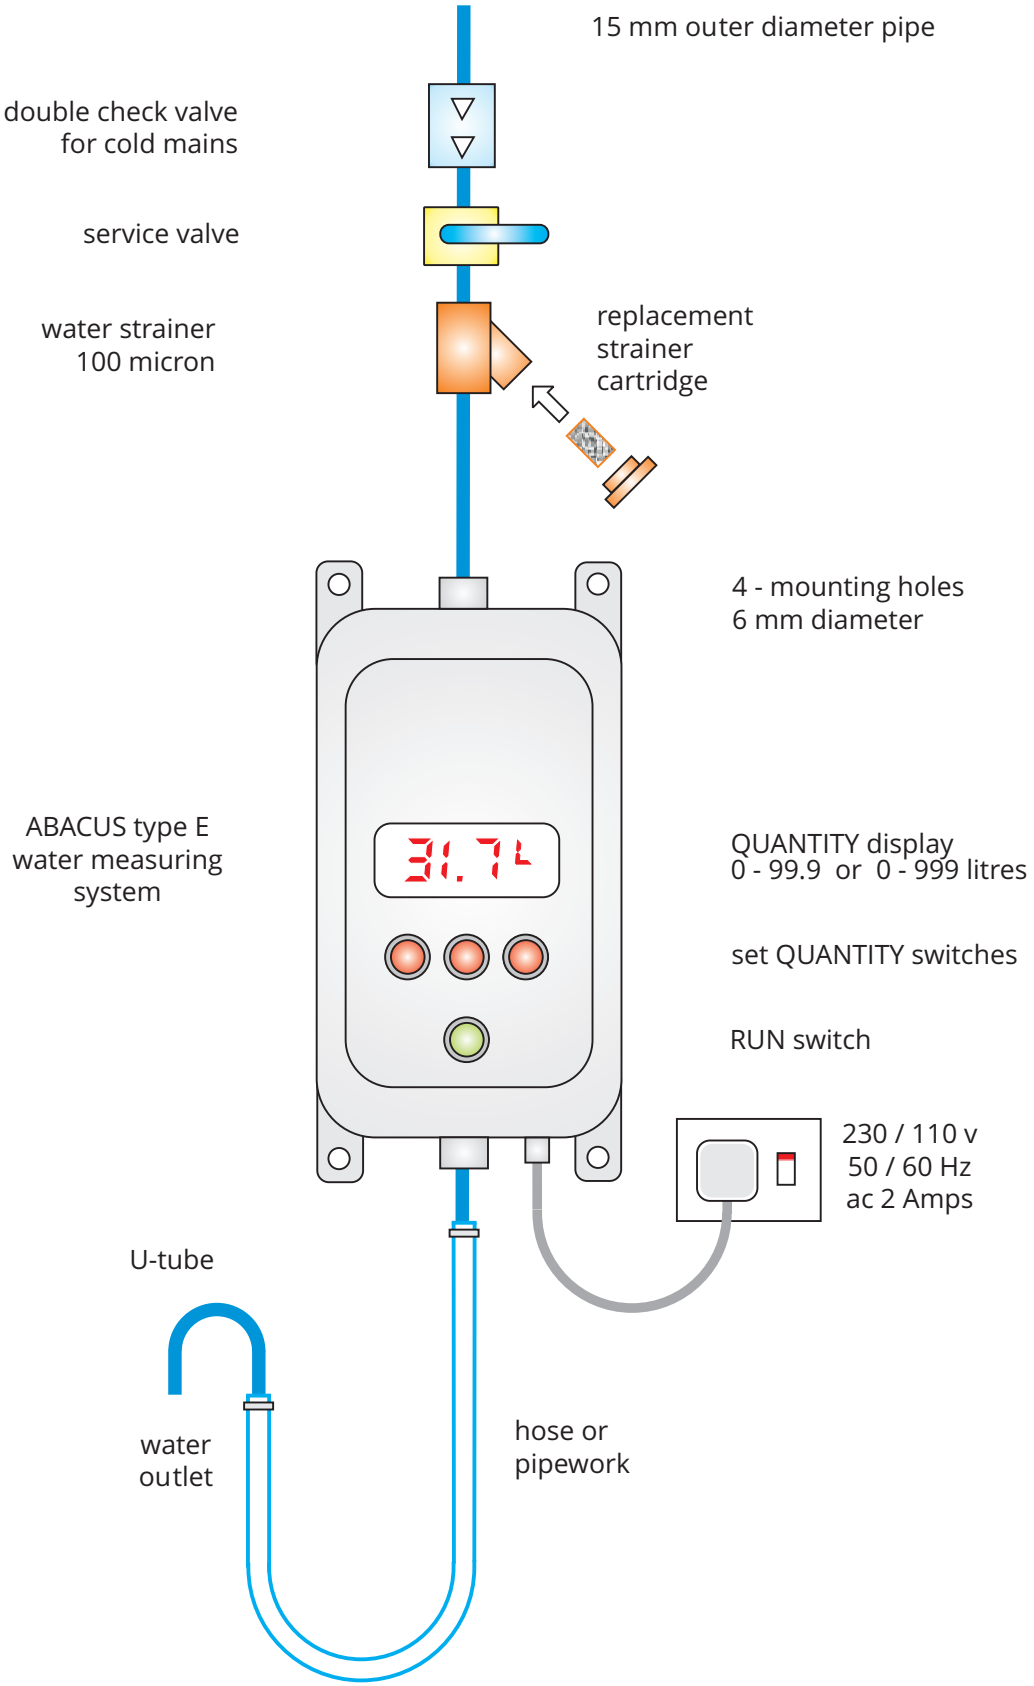

schematic 1