# EM6 METER WIRING DIAGRAM

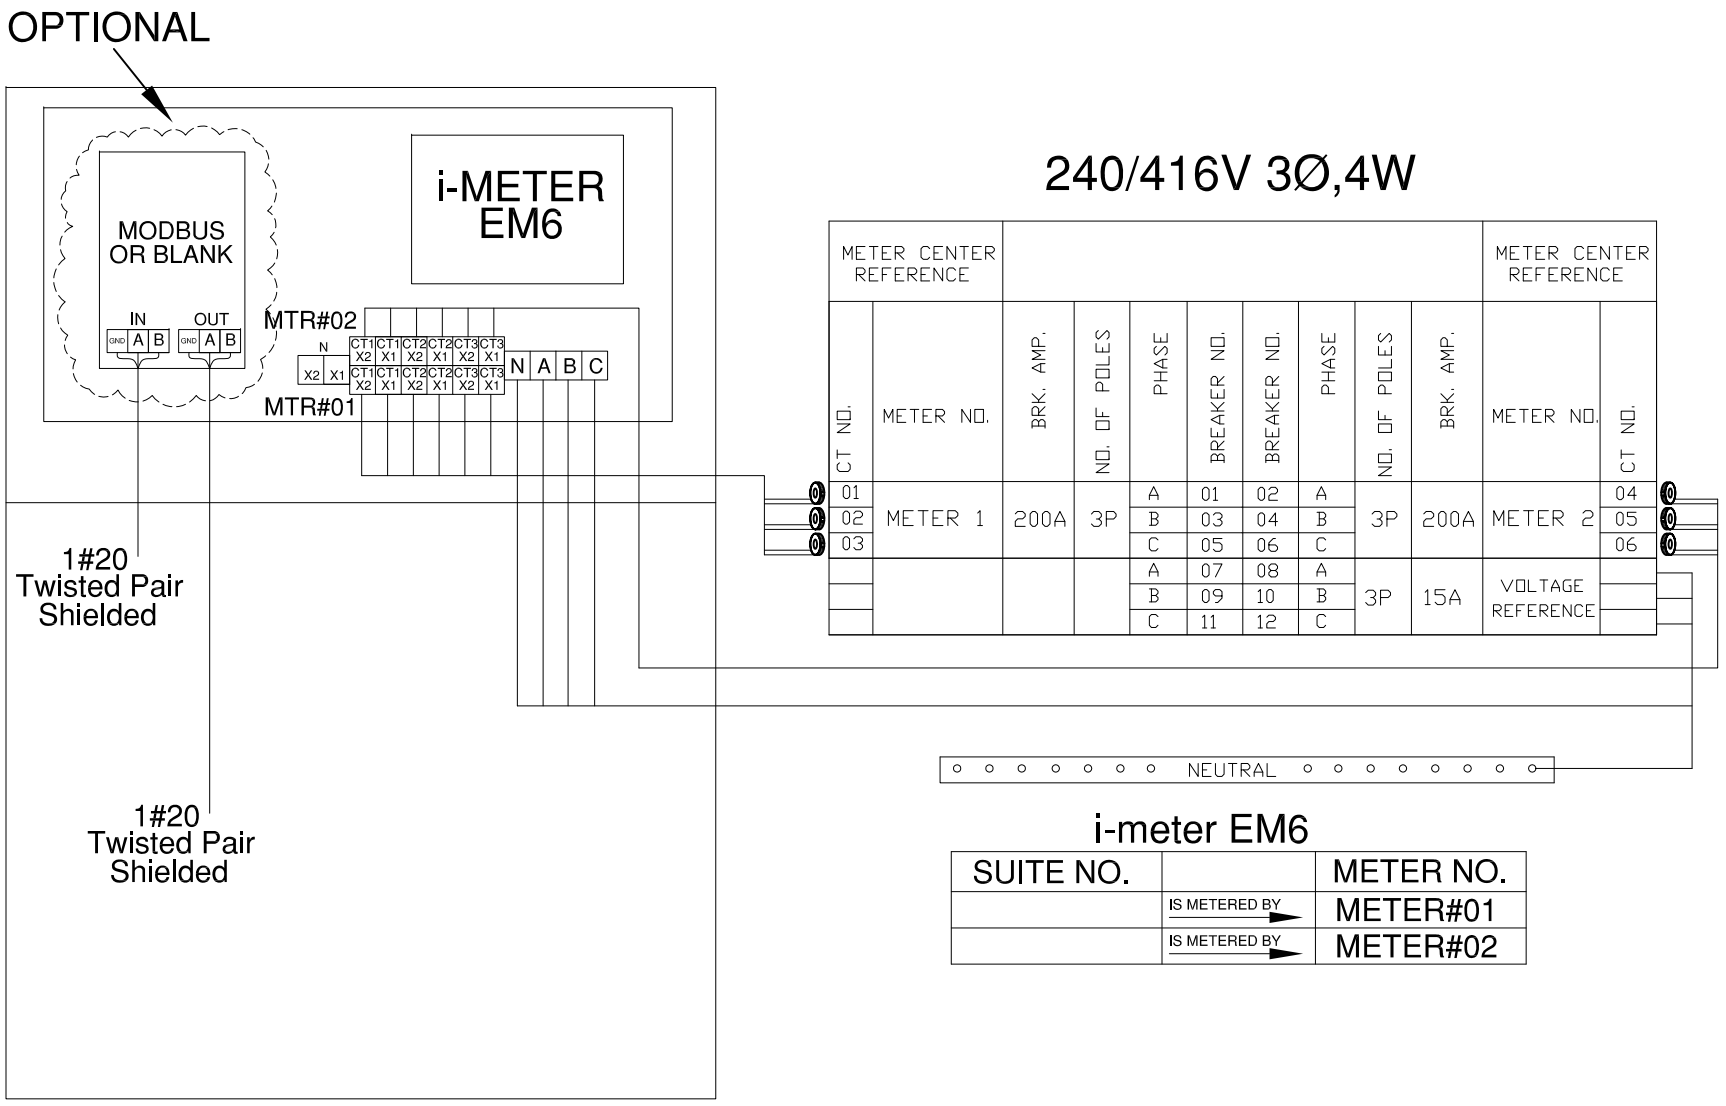



intellimeter CANADA INC.
Innovative Metering Solutions
1125 Squires Beach Road
Pickering, Ontario L1W 3T9
Phone: (905) 839-9199
Fax: (905) 839-9198
intellimeter.on.ca


Project Name:

Distributor:

Engineer:

P.O.#

Contractor:

| Date: | Rev. |
|---|---|
| | |
| | |
| | |

Project #:

Drawing #:

Drawn: H.P.

Checked: H.P.

Drawing:

e. 240/416V_3ø4wire