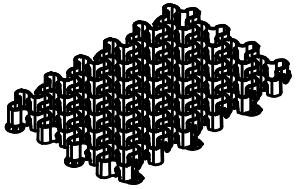

EasyPave Gravel fill
Medium Loads (over 1,000Lbs)

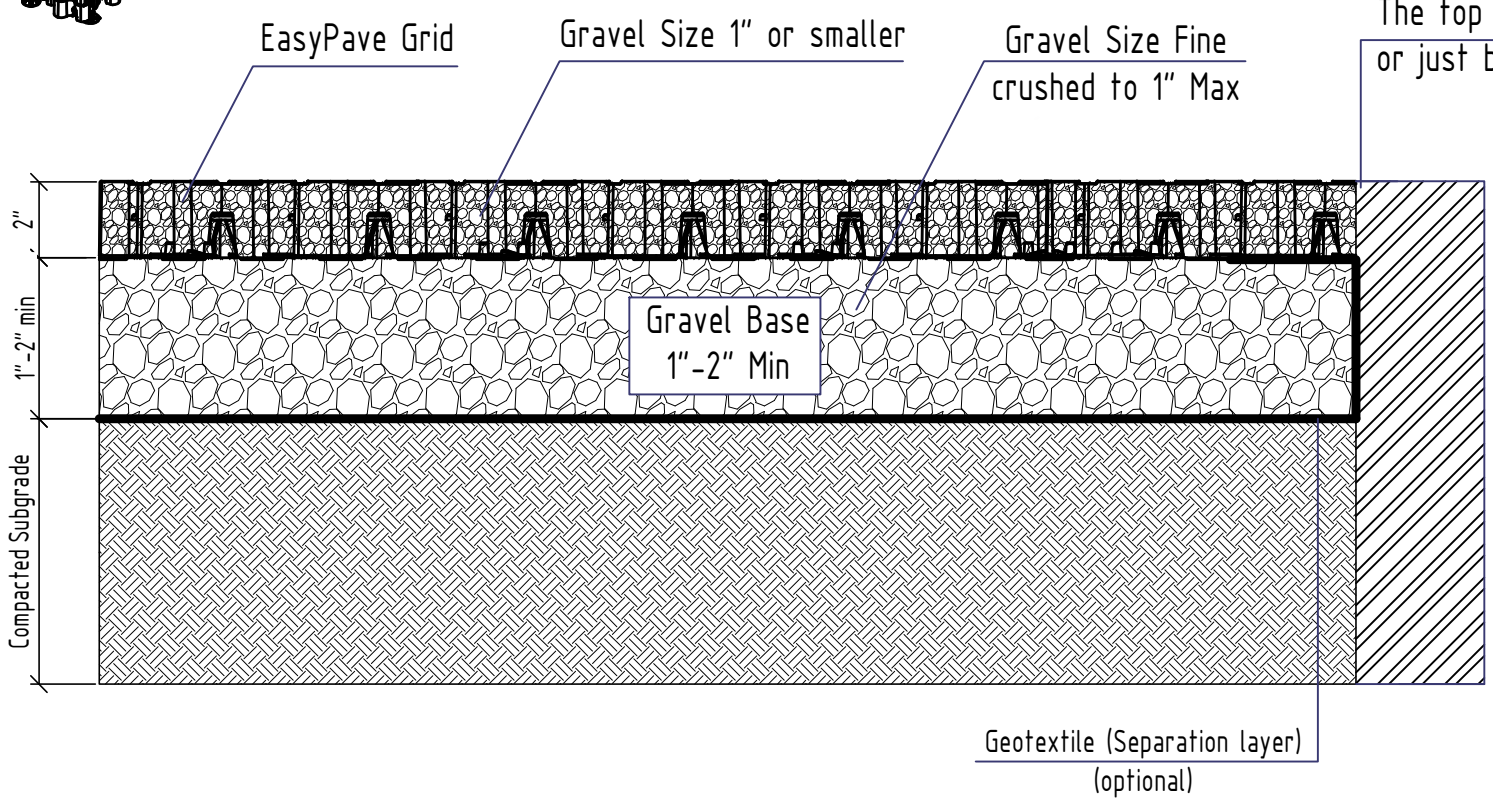

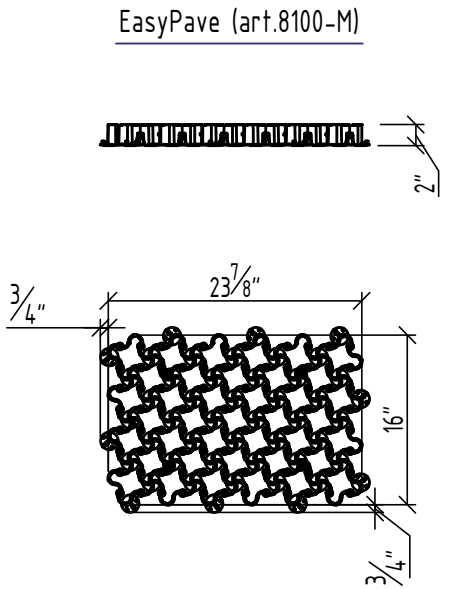

Application

Permeable Parking lots & Driveways, Paddocks, Shed Bases, Outdoor warehousing

NOTES:

1. **The base height shown in the cross-section depends on specific site and loading conditions.**
2. **Layers shown in cross-section need to be compacted.**
3. **Geo-textile is to be used for stability and to prevent mixing between layers.**
4. **Anchors are recommended for slope installations of more than 10%.**
5. **This drawing is for conceptual design and information use only.**

UNLESS OTHERWISE SPECIFIED: DIMENSIONS ARE IN MILLIMETERS SURFACE FINISH: TOLERANCES: LINEAR: ANGULAR:	FINISH:			DEBURR AND BREAK SHARP EDGES	DO NOT SCALE DRAWING / REVISION
	NAME	SIGNATURE	DATE		VODALAND
DRAWN					TITLE: EasyPave Gravel fill (Medium Loads)
CHK'D					
APPV'D					
APPV'D					
				MATERIAL: Plastic	ARTICLE: 8100-M