4' picket underscallop fence

Materials:
2" x 4" x 8' wood rails
1" x 4" x 4' (3 1/2" actual) pickets
4" x 4" x 96" stained and treated posts
1 7/8" aluminum coated nails @ pickets
3" aluminum coated nails a@ rails

Gaps:
1" approx. @ hinge side of gates
1" approx. @ latch side of gates
2" (± 4") approx. @ bottom of fence.

Pickets may have knots and slight checks

Posts may develop checks or long vertical cracks through drying.

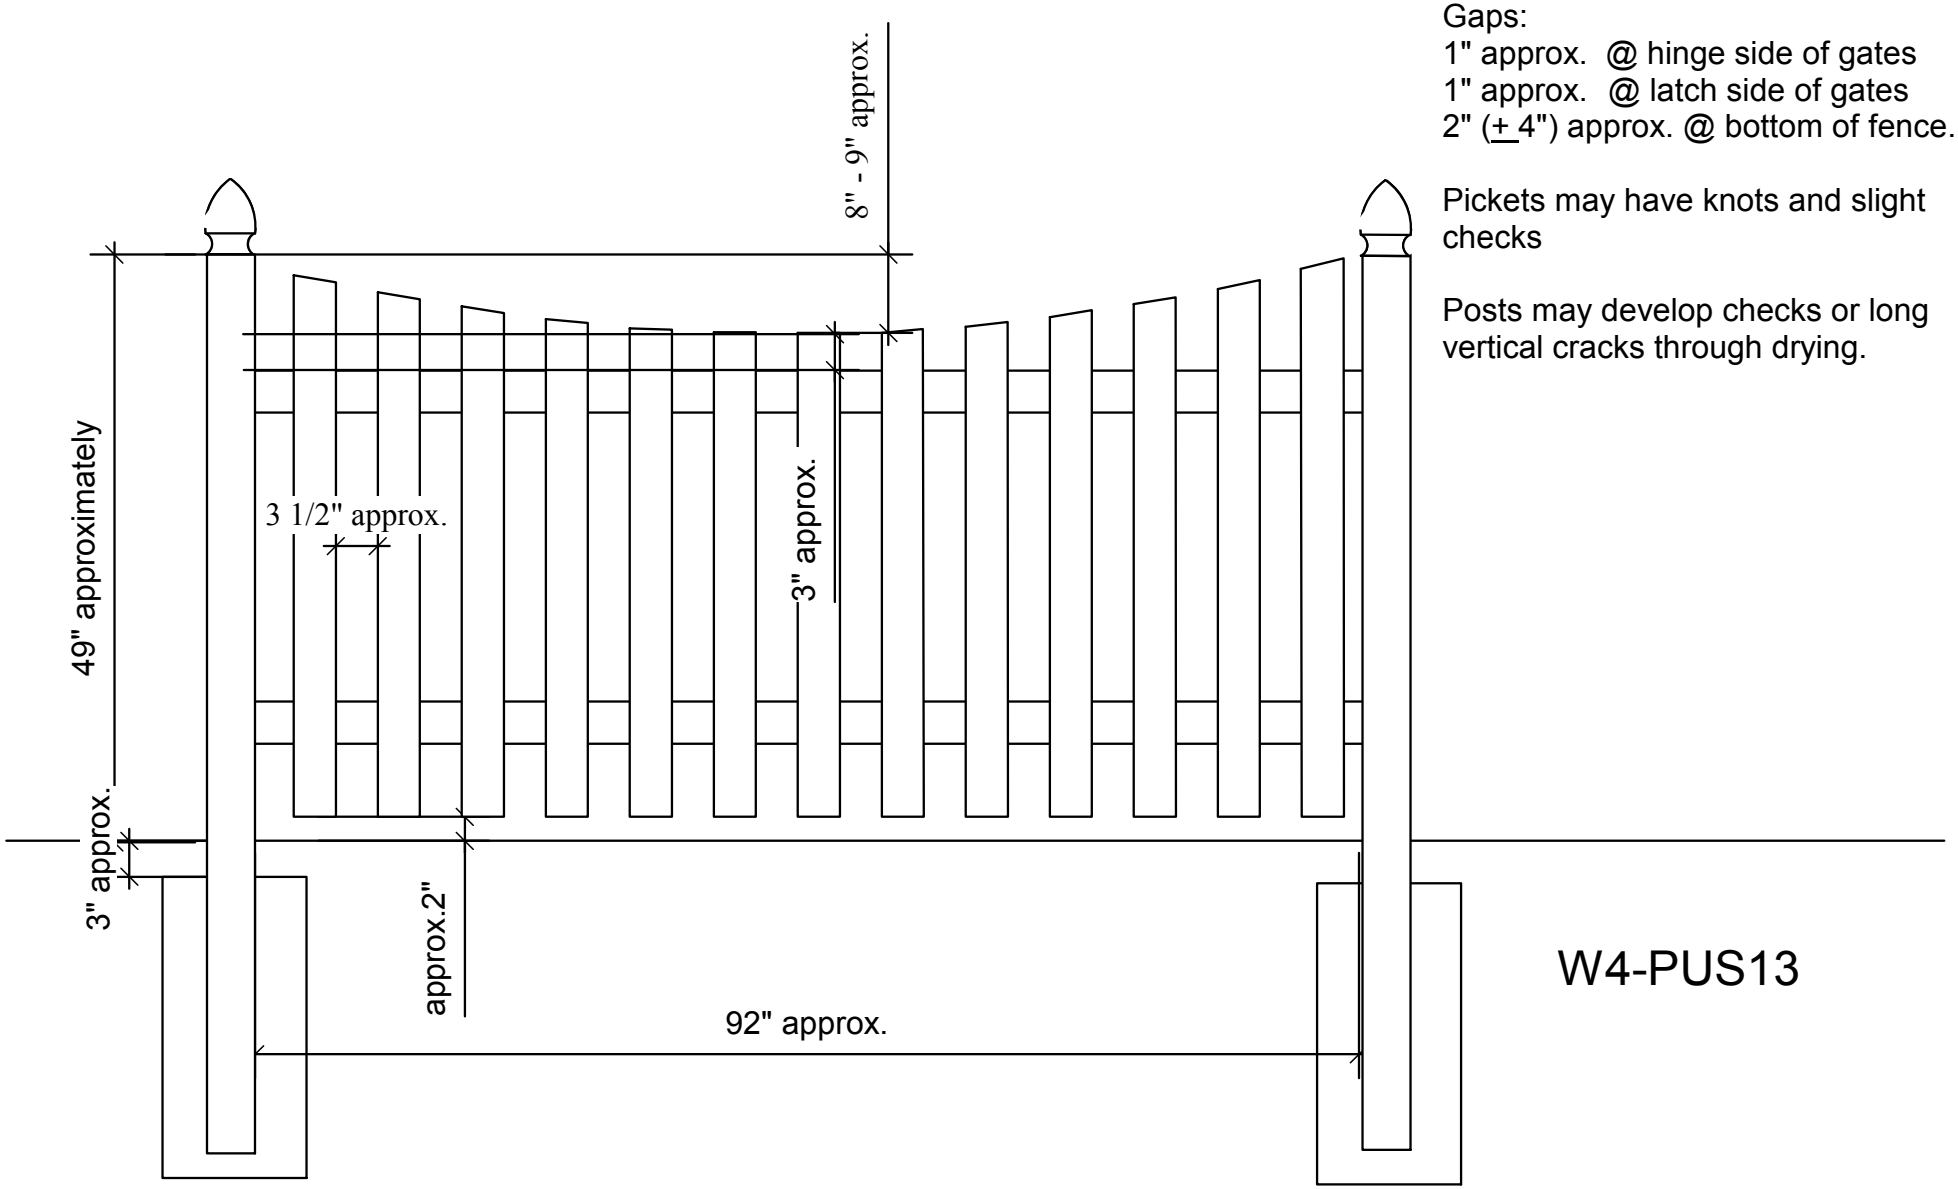

W4-PUS13